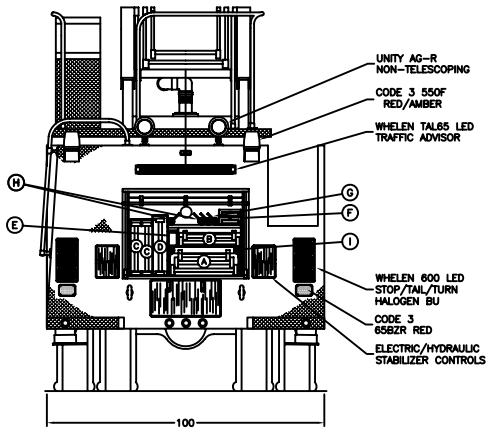

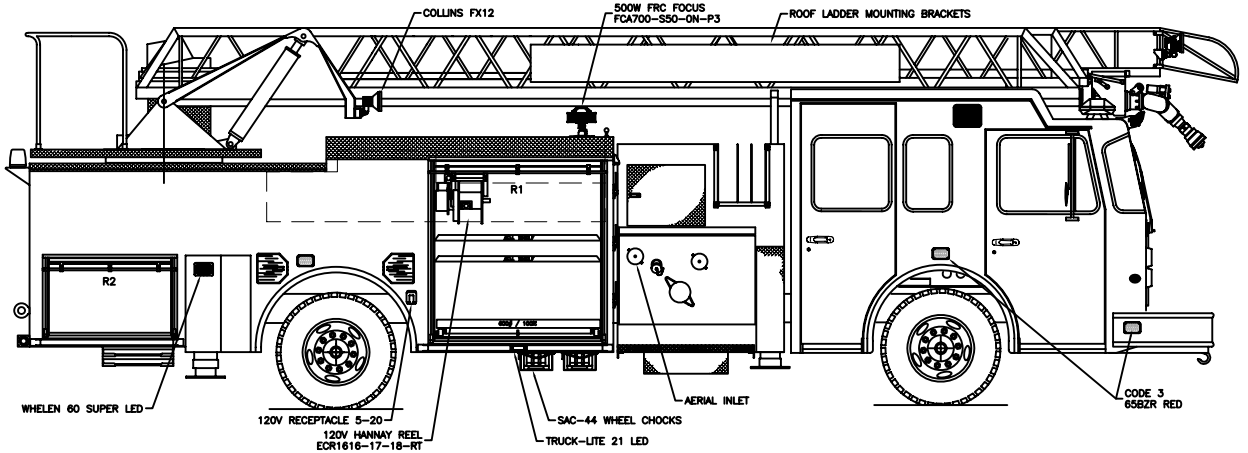

GROUND LADDERS & PIKE POLES			
ITEM	LADDER LENGTH	MODEL	QTY
A	35' 3 SEC	1225A	1
B	24' 2 SEC	900A	1
C	16' ROOF	875A	2
D	14' COMBO	35B	1
E	10' ATTIC	585A	1
F	4' D-HANDLE	FP4D	2
G	6' PIKE POLE	FP6	2
H	8' PIKE POLE	FP8	2
I	12' PIKE POLE	FP12	2

COMPT.	OPENING	UPPER DEPTH	LOWER DEPTH
L1	61W x 59H	14	24
L2	25W x 25H	14	N/A
L3	47W x 20H	14	N/A
L4	21W x 52H	14	23
R1	61W x 59H	24	24
R2	45W x 22H	N/A	23
INTERMEDIATE DIVIDE HEIGHT			
L1	30	L4	25 1/2

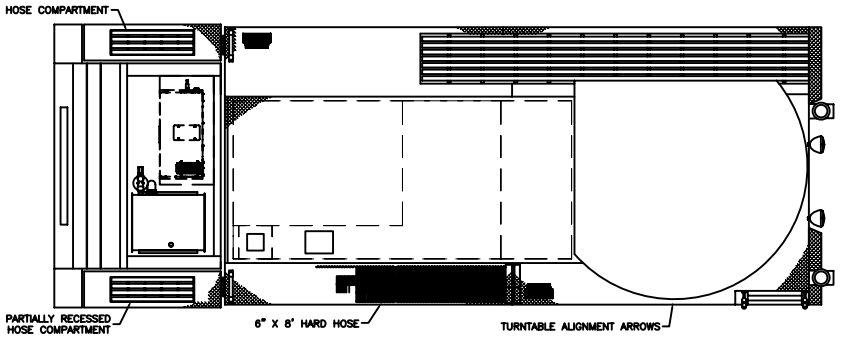

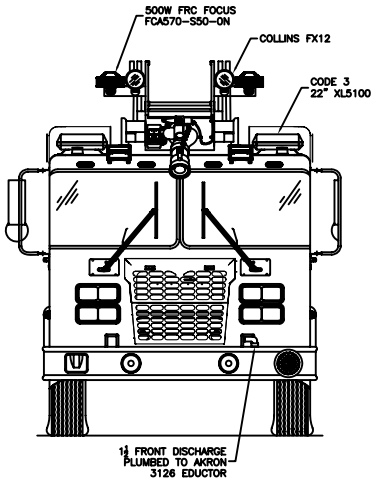

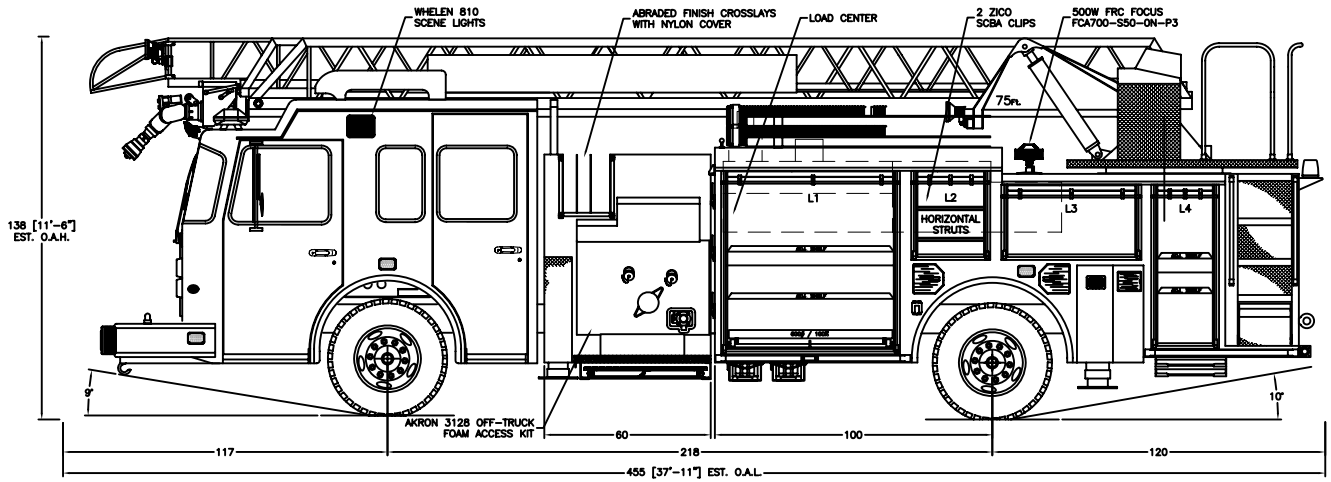

NOTE:
DIMENSIONS SHOWN ARE APPROXIMATE AND ARE SUBJECT TO CHANGE AS MAY BE FOUND NECESSARY DURING CONSTRUCTION. MINOR DETAILS MAY NOT BE SHOWN.

THE DRAWING IS FOR REFERENCE PURPOSES ONLY. SOME ITEMS MAY OR MAY NOT APPEAR ON THE DRAWING THAT MAY OR MAY NOT INCLUDED IN THE SPECIFICATIONS. SPECIFICATIONS SHALL BE THE FINAL AUTHORITY TO BE DETERMINED WHAT IS SUPPLIED ON THE APPARATUS.

CHASSIS: METROSTAR MFD 10" RAISED ROOF 10" NOTCH
WATER TANK: 490 GAL
FOAM TANK: 5 GAL
HOSEBED: 800' OF 5"
GENERATOR: ONAN 8KW
PUMP: HALE QMAX 1500 GPM
ROM LED COMPARTMENT LIGHTING
AUTOMATIC LEVELING SYSTEM

FINAL
APPROVAL

Date	Approval Signatures	Revisions
	DEALER	
	FIRE CHIEF	
	SALES AD.	
	PRODUCTION	
	ENGINEERING	

smea
SNYDER, NEBRASKA

Revisions		
ML	REVISED 03/16/09	

SMEAL FIRE APPARATUS
SNYDER, NE 68664

MARISSA, IL #3737
75' AERIAL

Drawn by: KPS	Scale: 3/8"=1'	Material:
Chk'd:	Date: 11/07/08	Drawing No.: 3737
18 x 24	SD	